
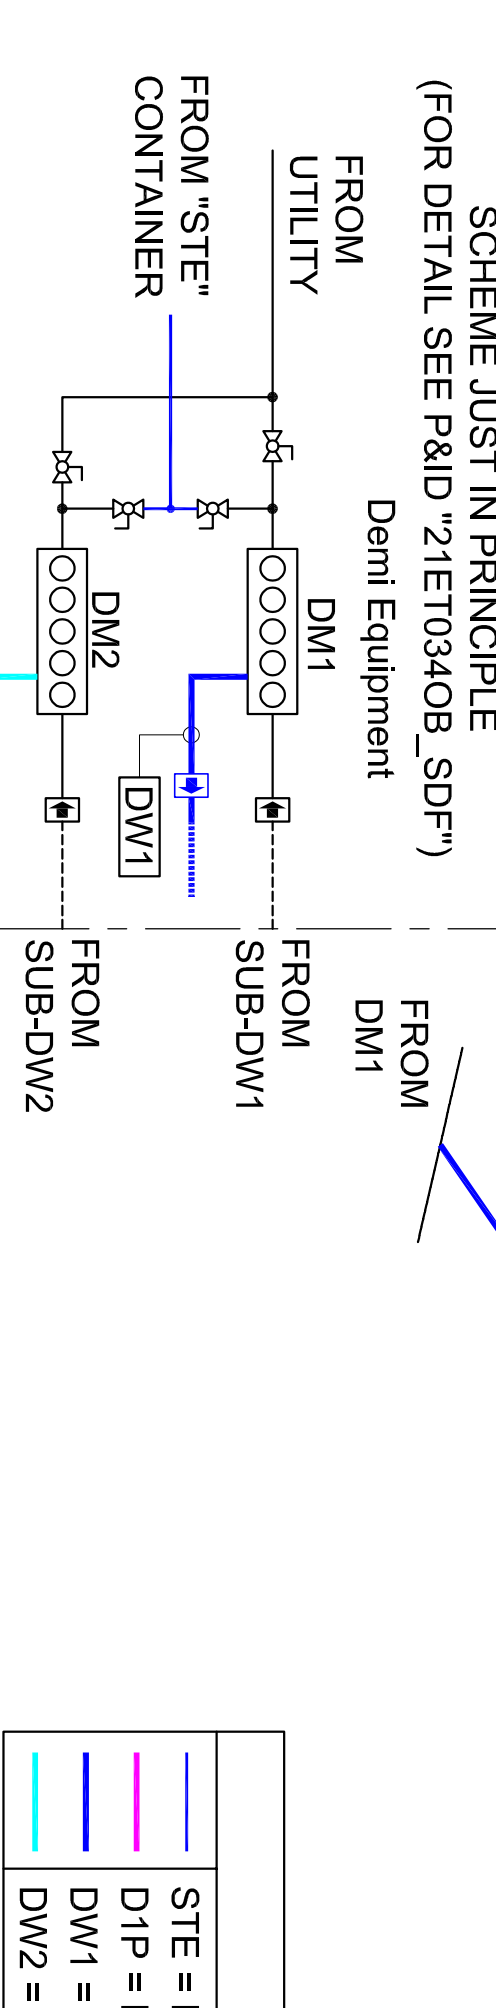


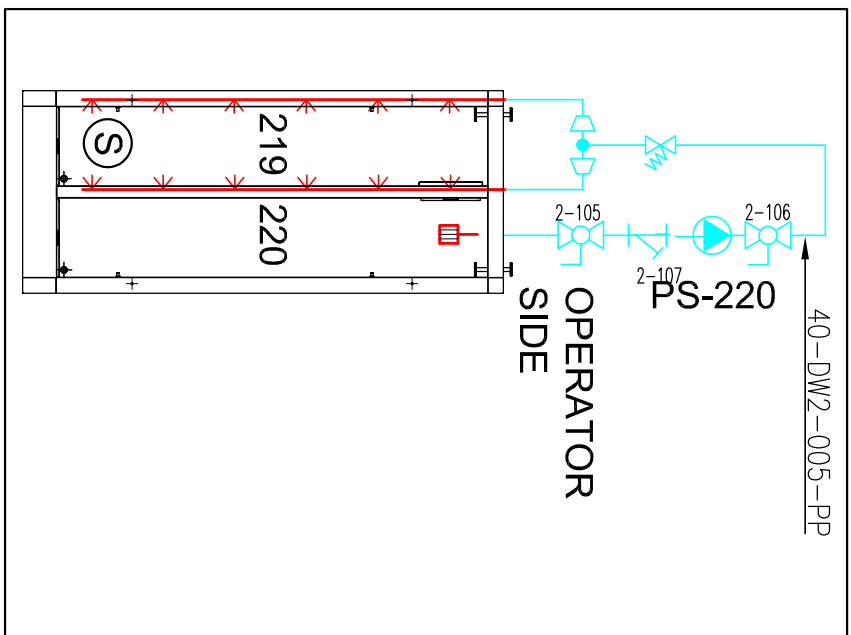

LINE LEGEND	
	STE = EVAPORATED WATER
	D1P = DEMI WATER 1 IN PRESSURE
	DW1 = DEMI WATER 1 IN RECIRCULATION
	DW2 = DEMI WATER 2 IN RECIRCULATION

TANKS - LOADING (LINE 1)		TANKS - INTERNAL LINE (LINE 2)		TANKS - EXTERNAL LINE (LINE 3)	
101	101 TANKING TO 102	106	106 RECOVERING + SPRAYING SYSTEM	107	107 DRAIN
102	102 RINSING OSCILLATE WITH SPRAYING SYSTEM	218	218 SEALING 7 - 8 (2 POSITIONS)	219	219 MAIN RINSING + BLOW OFF
201	201 TANKING OSCILLATE (2 POSITIONS)	220	220 RINSING OSCILLATE	221	221 DRAIN 1 - 2 POSITIONS
203	203 TANKING 16 3 - 4 (2 POSITIONS)	222	222 RINSING OSCILLATE WITH SPRAYING SYSTEM	223	223 DRAIN 1 - 2 POSITIONS
204	204 TANKING TO 1 - 2 (2 POSITIONS)	224	224 SEALING 1 - 2 (2 POSITIONS)	225	225 DRAIN 2 - 3 POSITIONS
211	211 SHUTTLE RINSING	238	238 REACTOR (2 POSITIONS)	239	239 SERVICE ACCESS
212	212 REINJECTING	240	240 REINJECTING	241	241 RINSING
ADDDING EQUIPMENT LEGEND					
AA	AIR BLOWER	DA6	SECTION PLANT CONTROL BOARD	IA	SECTION PLANT CONTROL BOARD
ACF	AIR COMPRESSOR FOR ELECTRIC CONTACTS	QOC	AUTOMATION CENTRAL CONTROL BOARD	IB	AUTOMATION CENTRAL CONTROL BOARD
AD	DEFOVTS FOR ANODI BARS	RB	REACTOR CONTROL BOARD	IC	REACTOR CONTROL BOARD
EE	ELECTRIC MOTOR FOR ELECTROCOAGULATING	RE	REACTOR HEATING HEAT EXCHANGER GROUP	IE	REACTOR HEATING HEAT EXCHANGER GROUP
GF-AR	CHILLER	RGE	ELECTROCOAGULATING HEAT EXCHANGER GROUP	IF	SECTION GENERATOR
MC	BROKE CRANE	US	SCRAMBLER UNIT	IS	SCRAMBLER UNIT
WASTE WATER PLANT EQUIPMENT LEGEND					
DC	DECANTER	FP	FILTER PRESS	IR	REACTOR
ED	DECONTAMINATION PLANT	RE	REACTOR	IS	SCRAMBLER UNIT
TANKS & PITS					
CONTAINERS					
NOH1 SO2A	NO2 SULFURIC ACID	IS	IS FERTILIZING ADDITIVE	W20	W20 SOFTENER WATER

		Utilization ANODIZING PLANT 24.000 A FOR SMALL PIECES	
Description INDUSTRIAL & DEMI WATER DISTRIBUTION		Customer GABRIEL ALUMINUM	
Brand 09/09/2022		Ordered D.M. - L.M.	
Rev. 04		Drawn By M.M. - L.G.	
06/03/2023		Scale	
The drawing is the exclusive property of MONTI ENGINEERING. All rights are reserved. No part of it may be copied, reproduced or transferred to third parties, in accordance with the law.		DWG. No. A240ADH20	
Sheet 01/01			